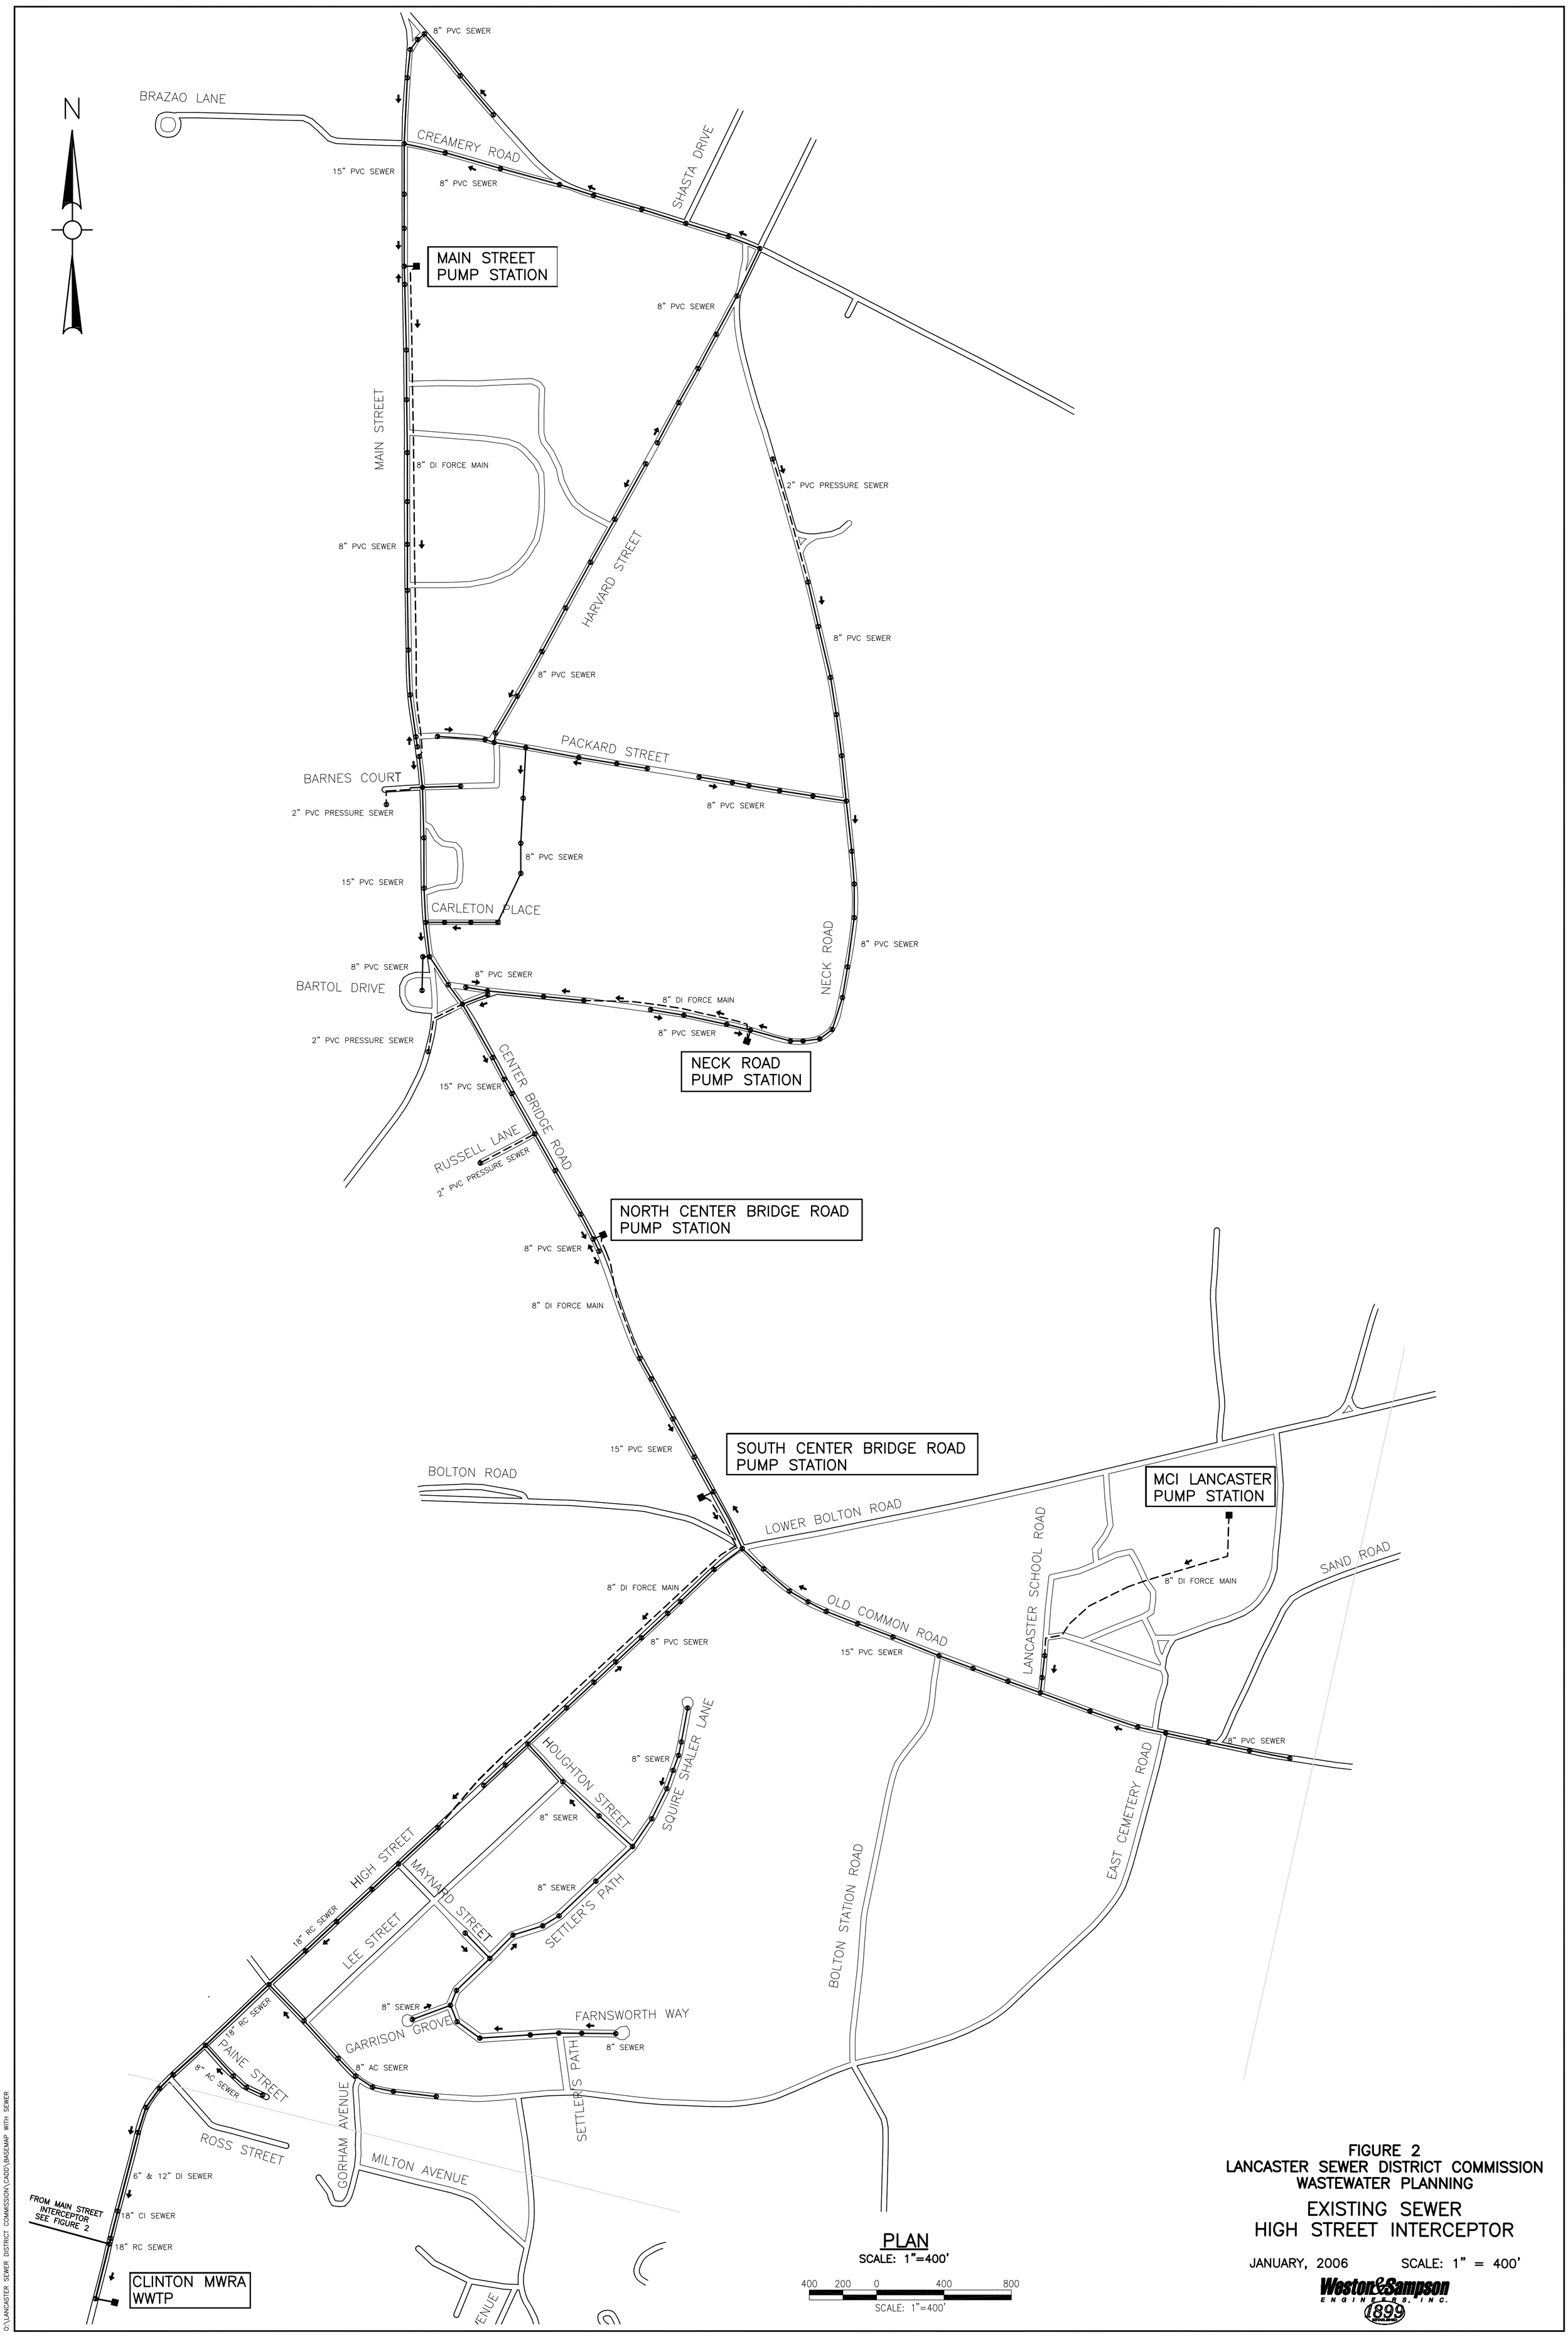

FIGURE 2
LANCASTER SEWER DISTRICT COMMISSION
WASTEWATER PLANNING

EXISTING SEWER
HIGH STREET INTERCEPTOR

JANUARY, 2006 SCALE: 1" = 400'

Weston&Sampson ENGINEERS, INC. 1899

O:\LANCASTER SEWER DISTRICT COMMISSION\CADD\BASEMAP WITH SEWER